This drawing is the property of L&T Construction, B&F-EDRC and must not be passed on to any person or body not authorised by us to receive it nor be copied or otherwise made use either in full or in part by such person or body without our prior permission in writing.

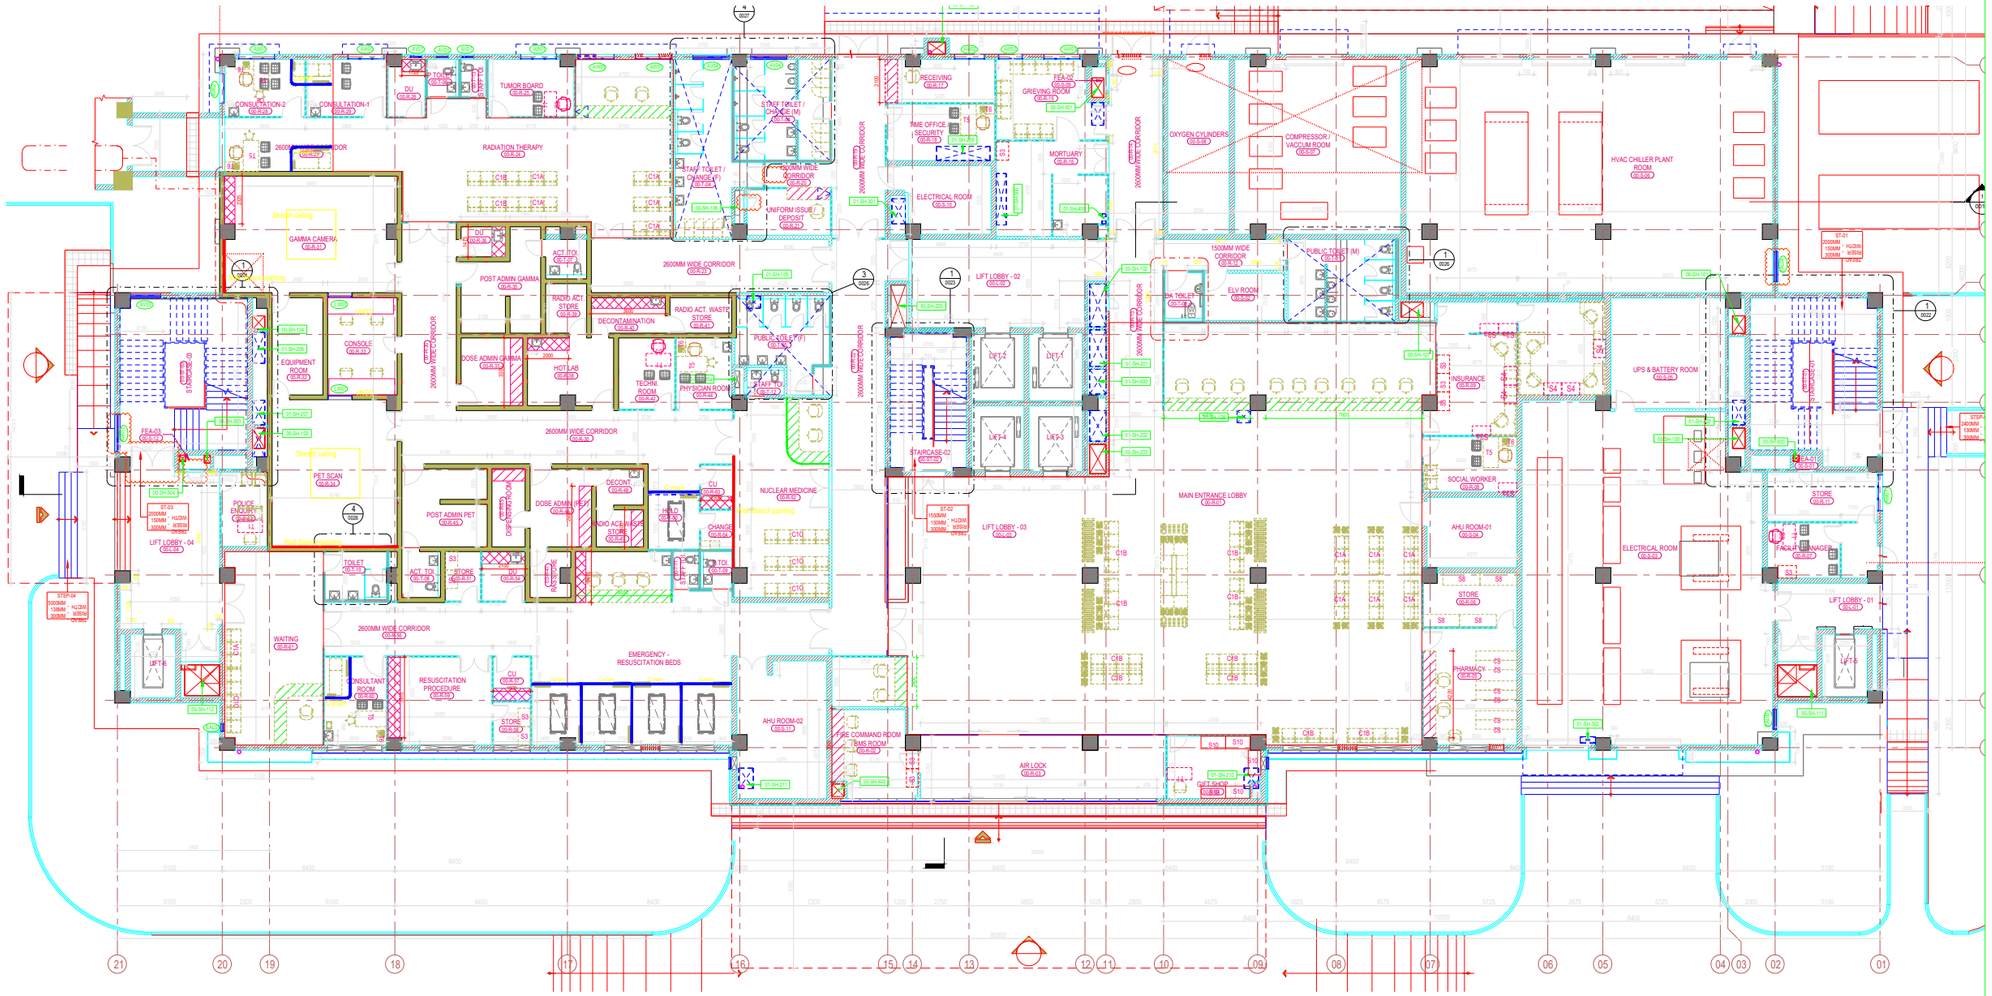

Furniture Type	Code	Total Nos.
Stainless Steel Chair - 3S	C1A	8
Stainless Steel Chair - 4S	C1B	2
Stainless Steel Chair - 5S	C1C	5
Lounge Chair - 2S	C2	0
Lounge Chair - 3S	C3	0
Loose Chair - 01	C4	22
Loose Chair - 02	C5	14
Loose Chair - 03	C6	22
Loose Chair - 04	C7	5
Observation Stool	C8	3
Cafeteria Chair - 03	C13	0
Sofa Bed	SB	0
Lockers	S1	16
Pharmacy Racks	S2	6
Full - Height Storage	S3	7
Low - Height Storage	S4	4
Display Rack	S10	5
Slotted Angle Rack MS	S8	4
Office Table	T1	5
Work Station	T2	6
Conference Table	T3	0
Consultation Table	T5	5
Return Table	T6	5
Side Table (ipd)	T7	0
Cafe Table	T8	0
Workstation-2	T9	0
Side Table	T10	0
Center Table	T11	0
Curtain Track		30.2 m
GRANITE		10.05 Sq.m
Overhead Storage		8.5 RM
Under-slab Storage		24.5 RM

REV NO.	DESCRIPTION	DESIGNED	DRAWN	CHECKED	APPROVED

REVISIONS

CHECKED BY	SIGN	DATE	CHECKED BY	SIGN	DATE	CHECKED BY	SIGN	DATE
ARCHITECTURE			HVAC			GIS		
CIVIL & STRUCTURAL			FPS			GEOTECH		
ELECTRICAL			PIPING			VHT		
ELV SYSTEM			PHE					

CLIENT :
ASSAM CANCER CARE FOUNDATION

L&T Construction
Buildings & Factories

PROJECT : Proposed Cancer Centre At 18 Locations In Assam For Assam Cancer Care Foundation & M/s. Tata Trusts
DIPHU CANCER CENTRE
(A Government of Assam and Tata Trusts initiative).

PROJECT CONSULTANT: Engineering Design and Research Center (EDRC), L&T Construction - Buildings & Factories.
CONCEPT ARCHITECT: Engineering Design and Research Center (EDRC), L&T Construction - Buildings & Factories.

SUPPLIER / CONTRACTOR : Larsen & Toubro Limited, Construction, Buildings & Factories

JOB No : O19035

	NAME	SIGN	DATE
DSGN			
DRWN			
CHKD			
APPD			

TITLE:
HOSPITAL BLOCK
GROUND FLOOR PLAN
FURNITURE LAYOUT

SECTION/ELEVATION MARKING
DRAWING NUMBER

SCALE
As indicated

DRAWING No. O19035 - A - HP -23 - ID - 0009

PROJECTION

SIZE A0 REV A

SHEET:

RELEASED FOR ☐ PRELIMINARY ☑ TENDER ☐ INFORMATION ☐ APPROVAL ☐ CONSTRUCTION