GROUND FLOOR PLAN

SCALE - 1 : 100

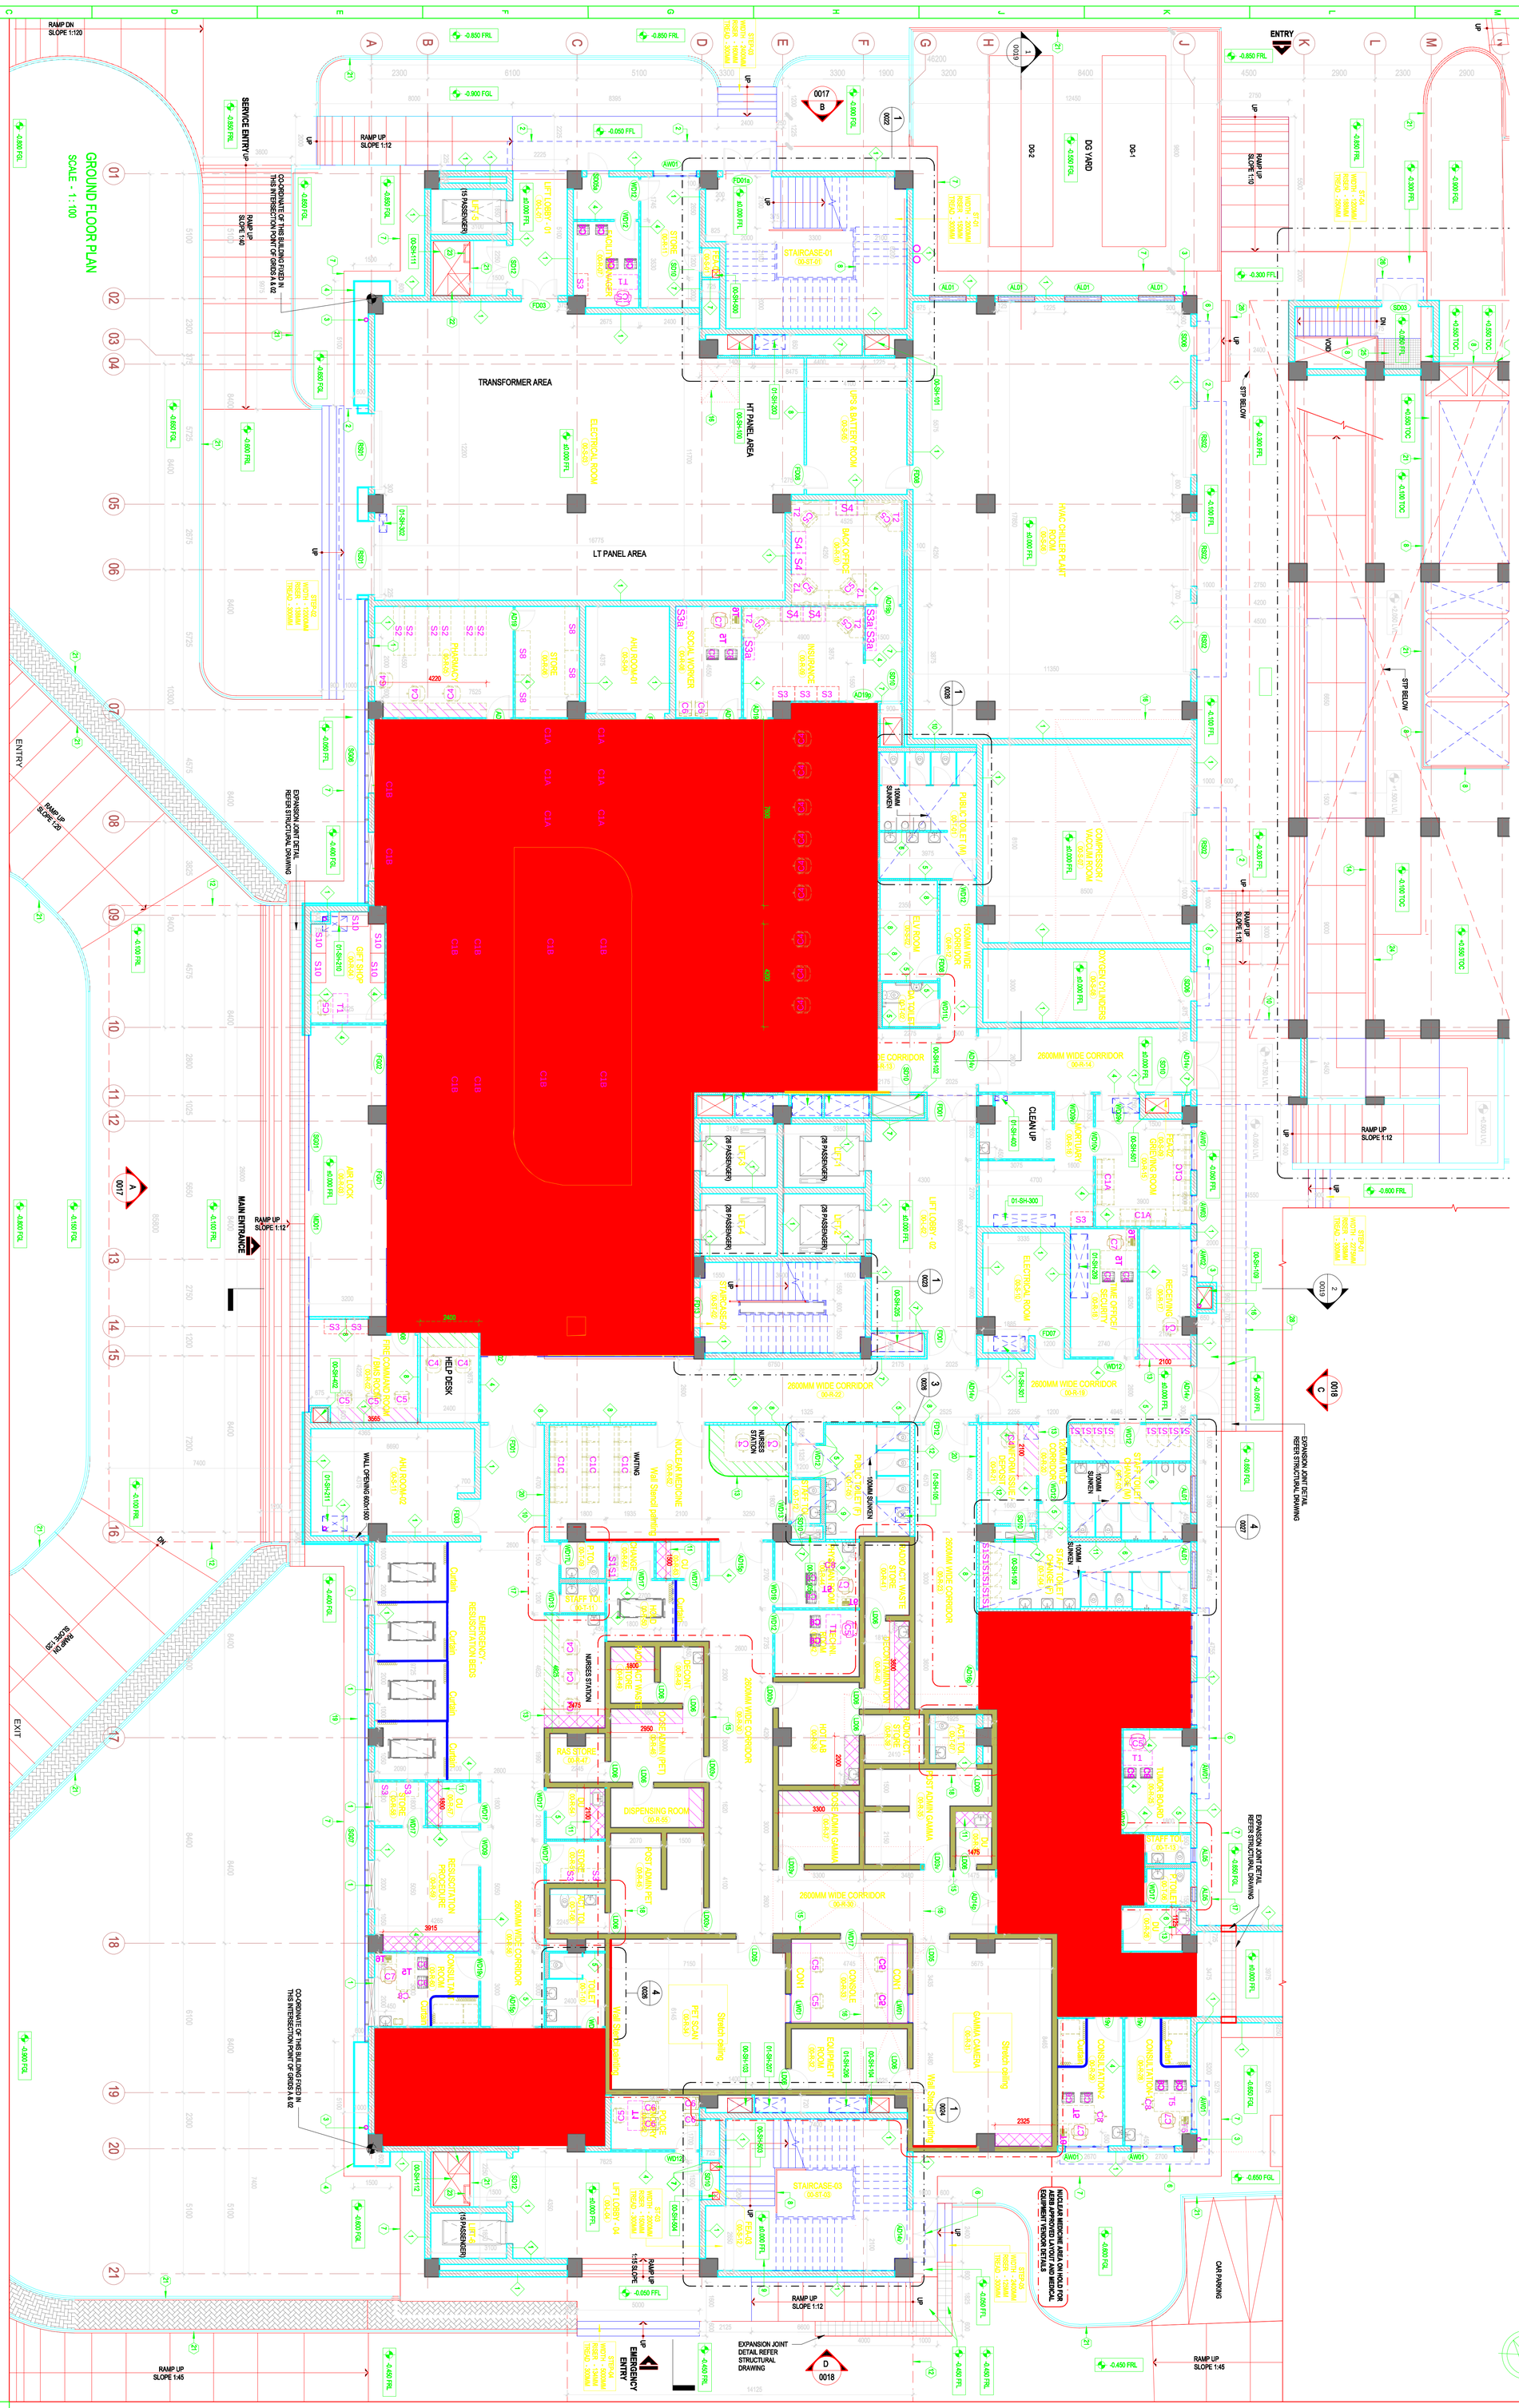

Furniture Type	Code	Total Nos.
Stainless Steel Chair - 3S	C1A	8
Stainless Steel Chair - 4S	C1B	2
Stainless Steel Chair - 5S	C1C	5
Lounge Chair - 2S	C2	0
Lounge Chair - 3S	C3	0
Loose Chair - 01	C4	22
Loose Chair - 02	C5	14
Loose Chair - 03	C6	22
Loose Chair - 04	C7	5
Observation Stool	C8	3
Cafeteria Chair - 03	C13	0
Sofa Bed	SB	0
Lockers	S1	16
Pharmacy Racks	S2	6
Full - Height Storage	S3	7
Low - Height Storage	S4	4
Display Rack	S10	5
Slotted Angle Rack MS	S8	4
Office Table	T1	5
Work Station	T2	6
Conference Table	T3	0
Consultation Table	T5	5
Return Table	T6	5
Side Table (pod)	T7	0
Cafe Table	T8	0
Workstation-2	T9	0
Side Table	T10	0
Center Table	T11	0
Curtain Track	GRANITE	30.2 m
Overhead Storage		10.05 Sq.m
Under-slab Storage		8.5 RM
Nurses Counter		24.5 RM
		1.5 RM

This drawing is the property of L&T Construction, B&F-EDRC and must not be passed on to any person or body not authorised by us to receive it nor be copied or otherwise made use either in full or in part by such person or body without our prior permission in writing.

REV	DESCRIPTION	ARKH	T2R	TI	SIGN	DATE
A						

REVISIONS

DESIGNED | DRAWN | CHECKED | APPROVED

CHECKED BY — SIGN / DATE

ARCHITECTURE | CIVIL & STRUCTURAL | ELECTRICAL | ELV SYSTEM | CLIENT :

CHECKED BY — SIGN / DATE

HVAC | FPS | PIPING | PHE

CHECKED BY — SIGN / DATE

GIS | GEOTECH | VHT

ASSAM CANCER CARE FOUNDATION

PROJECT : Proposed Cancer Centre At 18 Locations In Assam For Assam Cancer Care Foundation & M/s. Tata Trusts

BARPETA CANCER CENTRE
(A Comprehensive Cancer Care Treatment Centre)

SUPPLIER / CONTRACTOR : Larsen & Toubro Limited, Construction, Buildings & Factories

PROJECT CONSULTANT: L&T Construction - Buildings & Factories, Engineering Design and Research Center (EDRC),

CONCEPT ARCHITECT: L&T Construction - Buildings & Factories, Engineering Design and Research Center (EDRC),

L&T Construction — Buildings & Factories

JOB No : O19035

TITLE:

HOSPITAL BLOCK
GROUND FLOOR PLAN
FURNITURE LAYOUT

	NAME	SIGN	DATE
DSGN	ARKH		
DRWN	TJR		
CHKD	TI		
APPD	LA		

PROJECTION: 1ST ANGLE

SECTION / ELEVATION MARKING | DRAWING NUMBER

SCALE: As Indicated

SIZE: A0 | REV: A

DRAWING No. O19035 - A - HP - 04 - ID - 0009

SHEET:

RELEASED FOR: ☐ PRELIMINARY ☐ TENDER ☐ INFORMATION ☐ APPROVAL ☑ CONSTRUCTION