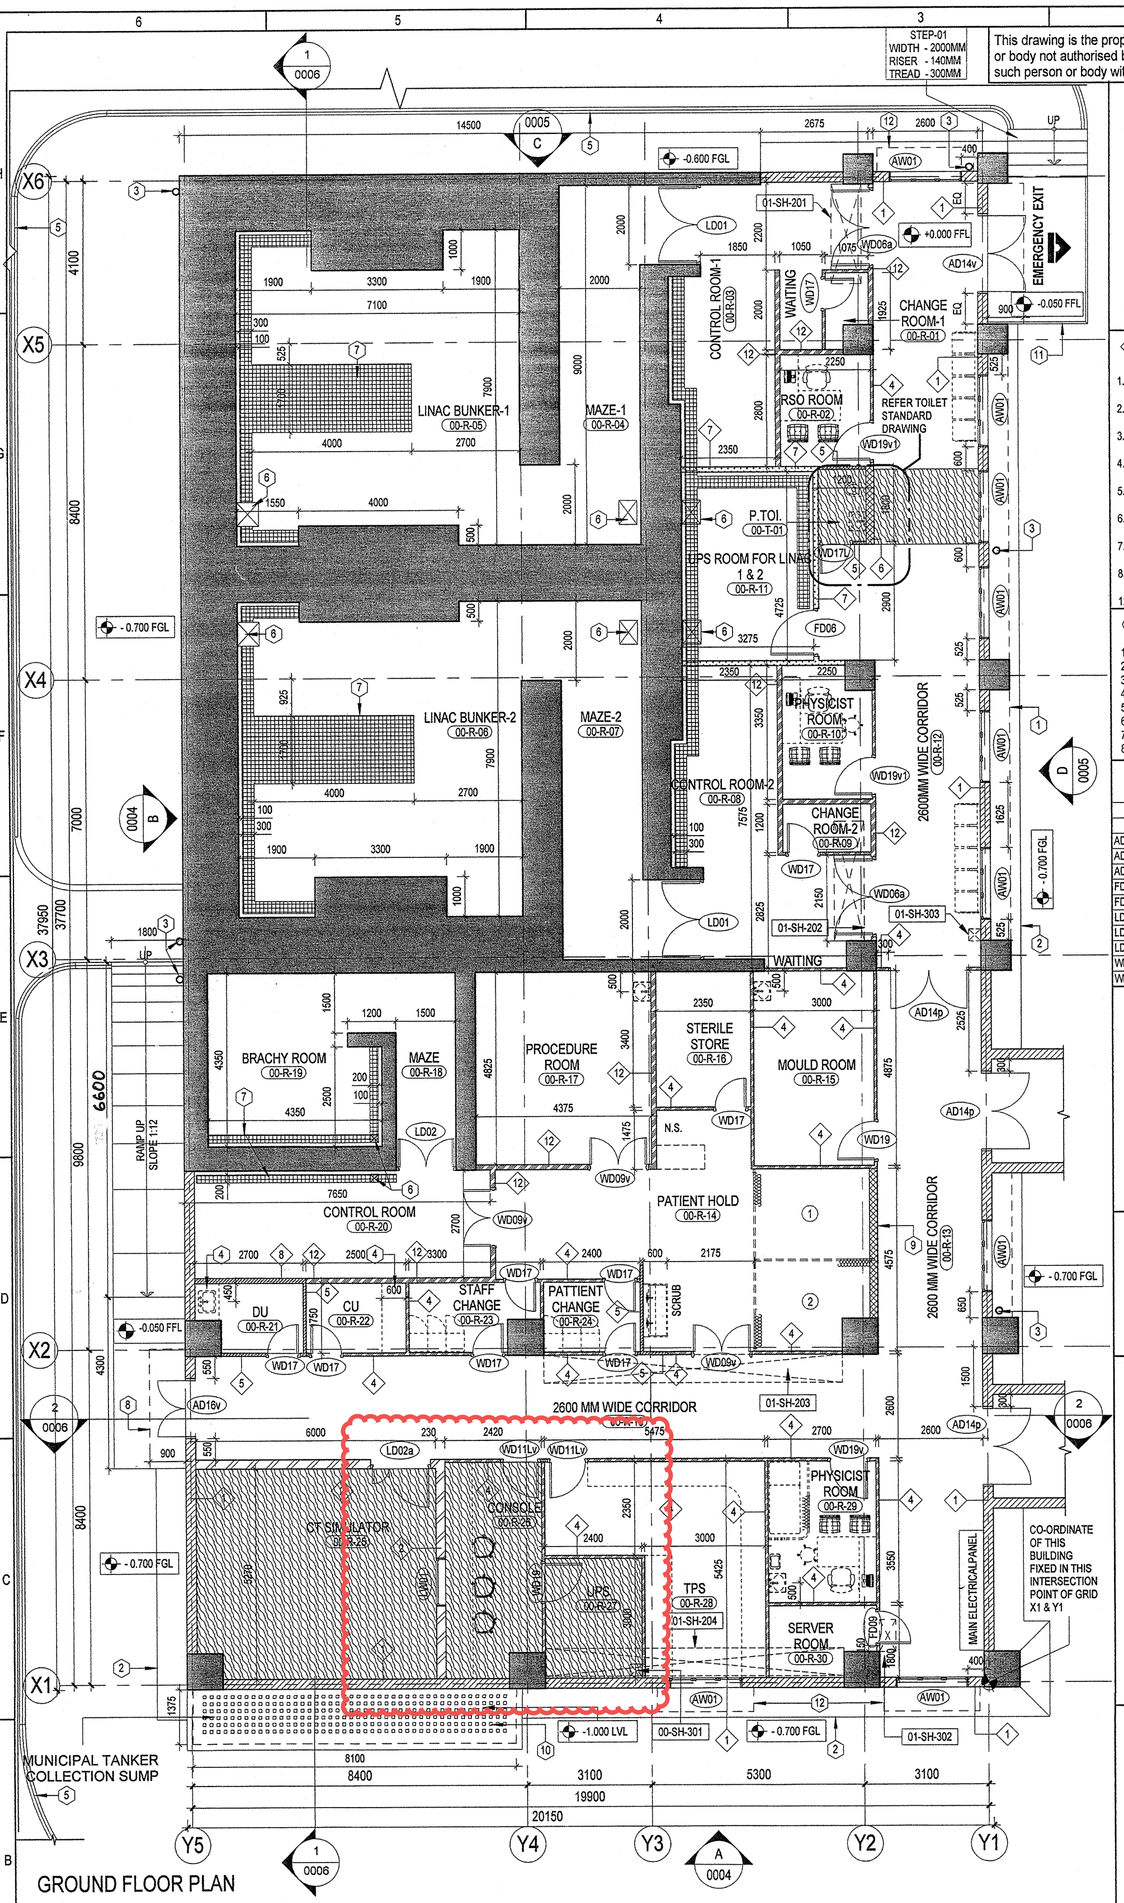

GROUND FLOOR PLAN

SCALE - 1 : 100

This drawing is the property of L&T Construction ,B&F-EDRC and must not be passed on to any person or body not authorised by us to receive it nor be copied or otherwise made use either in full or in part by such person or body without our prior permission in writing.

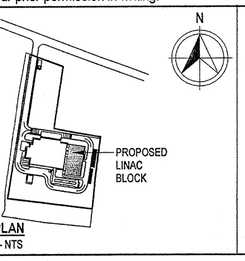

KEY PLAN
SCALE - NTS

FLOOR LEVEL — 00-SH-XXX — SHAFT TYPE / SERIAL NO. / SHAFT

SHAFT NO	SHAFT TYPE
1XX	PHE
2XX	HVAC
3XX	ELECTRICAL
4XX	ELV

WALL LEGEND :

1. 250MM THK. BLOCK WALLS UP TO SOFFIT OF THE SLAB/BEAM.
2. 230MM THK BRICK WORK UP TO SOFFIT OF THE SLAB/BEAM.
3. 115MM THK BRICK WORK UP TO SOFFIT OF THE SLAB/BEAM.
4. 75MM THK. DRY TO DRY WALL PARTITION From TOC to 100mm High TOP OF THE FALSE CEILING.
5. 75MM THK. DRY TO WET WALL PARTITION From TOC to 100mm High TOP OF THE FALSE CEILING.
6. 200MM THK. DRY TO DRY WALL PARTITION From TOC to 100mm High TOP OF THE FALSE CEILING.
7. 125MM THK. DRY TO DRY WALL PARTITION (FIRATED) UP TO SOFFIT OF THE SLAB/BEAM.
8. 125MM THK. DRY TO WET WALL PARTITION UP TO SOFFIT OF THE SLAB/BEAM.
12. 125MM THK. DRY TO DRY WALL PARTITION UP TO SOFFIT OF THE SLAB/BEAM.

KEY NOTES :

1. 500MM WIDE SUNSHADE PROJECTION ABOVE.
2. 600MM WIDE PLINTH PROTECTION.
3. RAIN WATER DOWN TAKE PIPE.
4. 600MM WIDE COUNTER TO DETAIL.
5. 150MM THK. 150MM HIGH KERB WALL.
6. MAN HOLE REFER STRECTURAL DRAWING.
7. TRENCH DETAIL REFER STRUCTURAL DRAWING.
8. 900MM WIDE SUNSHADE PROJECTION ABOVE.
9. ELECTRICAL DB LOCATION.
10. COVER FOR SUMP AS PER STRUCTURAL DETAIL.
11. 1000 MM HIGH MS HANDRAIL.
12. 600 MM WIDE SUNSHADE PROJECTION ABOVE.

LINAC - GROUND FLOOR - DOOR SCHEDULE

TAG	WIDTH	HEIGHT	COUNT
AD14p	2000	2400	3
AD14v	2000	2400	1
AD16v	1500	2400	1
FD06	1200	2100	1
FD09	900	2100	1
LD01	2000	2300	2
LD02	1500	2300	1
LD02a	1500	2100	1
WD06a	2000	2300	2
WD09v	1500	2100	3

LINAC - GROUND FLOOR - DOOR SCHEDULE

TAG	WIDTH	HEIGHT	COUNT
WD11Lv	1000	2100	2
WD17	850	2100	9
WD17L	850	2100	1
WD19	1050	2100	2
WD19v	1050	2100	1
WD19v1	1050	2300	2

FLOOR LEVEL — 00-0-XXX — ROOM SERIAL NO. / ROOM TYPE

LINAC _ GROUND FLOOR - WINDOW SCHEDULE

TAG	WIDTH	HEIGHT	SILL	COUNT
AW01	1800	1500	900	9
LW01	1200	1200	900	1

ROOM TAG KEYNOTE:

S - SERVICES
T - TOILET
L - LIFT LOBBY
ST - STAIRCASE
R - ROOMS

SHAFT SCHEDULE FOR GF FLOOR (L)

TAG	DESCRIPTION	LENGTH	WIDTH
00-SH-301	ELECTRICAL SHAFT	300	300

SUNKEN LEGEND:

200MM SUNKEN FROM FFL

LEGEND :

FRL	FINISHED ROAD LEVEL	AHU	AIR HANDLING UNIT
FGL	FORMED GROUND LEVEL	LD	LEAD LINED DOOR
FFL	FINISHED FLOOR LEVEL	AL	ALUMINIUM LOUVER
FEA	FIRE EQUIPMENT AREA	AW	ALUMINIUM WINDOW
TOC	TOP OF CONCRETE	AD	ALUMINIUM DOOR
LVL	LEVEL	WD	WOODEN DOOR
TOI.	TOILET	FD	FIRE DOOR
ELV	EXTRA LOW VOLTAGE	RSO	RADIATION SAFTY OFFICER
PHE	PUBLIC HEALTH ENGINEERING	TPS	TREATMENT PLANNING STATION
HVAC	HEATING VENTILATION AIR CONDITIONING	CT	COMPUTER TOMOGRAPHY
		FPL	FINISHED PAVER BLOCK
		NS	NURSE STATION

CUTOUT LEGEND:

FLOOR CUTOUT
ROOF CUTOUT

N

GENERAL NOTES :

01. ALL DIMENSIONS ARE IN MILLIMETERS & LEVELS IN METERS.
02. THIS DRAWING SHOULD BE READ IN CONJUNCTION WITH THE FOLLOWING DRAWINGS O19035-A-HP-06-WD-0002 TO 0005.
03. FOR JOINERY, STAIRCASE, RAMP DETAILS, LIFTS, TOILETS, WALL SECTIONS, FLOORING PATTERN DETAILS & FALSE CEILING DETAILS REFER SEPARATE DRAWINGS.
04. FOR STRUCTURAL, PUBLIC HEALTH ENGINEERING, HVAC, ELECTRICAL, AND FIRE FIGHTING DETAILS REFER APPROPRIATE SEPARATE DRAWINGS.
05. ALL EXTERNAL WALLS SHOULD BE BUILT UPTO SOFFIT OF BEAM OR CEILING.
06. ANY DISCREPANCIES NOTICED IN THIS DRAWING SHOULD BE BROUGHT TO EDRC'S NOTICE IMMEDIATELY.
07. ALL ROOF SLAB CUTOUTS INDICATED IN THIS DRAWING ARE TENTATIVE. REFER STRUCTURAL DRAWINGS FOR EXACT LOCATION.
08. +0.000FFL REFERS TO +67.900 LEVEL AT SITE.
09. FURNITURE SHOWN IF ANY ARE INDICATIVE ONLY AND NOT IN L&T SCOPE.

CLIENT SIGNATURE :

REV.NO	DESCRIPTION	DESIGNED	DRAWN	CHECKED	APPROVED
0	RELEASED AS GOOD FOR CONSTRUCTION	ARKH 06.08.19	SSV 07.08.19	TI 08.08.19	JA 19.08.19

REVISIONS

CHECKED BY	SIGN	DATE	CHECKED BY	SIGN	DATE	CHECKED BY	SIGN	DATE
ARCHITECTURE		20.8.19	HVAC		19/8/19	GIS	—	—
CIVIL & STRUCTURAL		20.8.19	FPS		19/8/19	GEOTECH	—	—
ELECTRICAL		20/8/19	PIPING	—	—	VHT	—	—
ELV SYSTEM		20/8/19	PHE		19/8/19	—	—	—

CLIENT : ASSAM CANCER CARE FOUNDATION

L&T Construction — Buildings & Factories

PROJECT : Proposed Cancer Centre At 18 Locations In Assam For Assam Cancer Care Foundation & M/s. Tata Trusts
TEZPUR CANCER CENTRE
(A Government of Assam and Tata Trusts Initiative).

PROJECT CONSULTANT: Engineering Design and Research Center (EDRC), L&T Construction - Buildings & Factories.
CONCEPT ARCHITECT: Engineering Design and Research Center (EDRC), L&T Construction - Buildings & Factories.

SUPPLIER / CONTRACTOR : Larsen & Toubro Limited, Construction, Buildings & Factories

JOB No : O19035

	NAME	SIGN	DATE
DSGN	ARKH		06.08.19
DRWN	SSV		07.08.19
CHKD	TI		08.08.19
APPD	JA		19.08.19

TITLE: LINAC BLOCK
GROUND FLOOR PLAN

SECTION / ELEVATION MARKING
DRAWING NUMBER
SCALE As indicated

DRAWING No. O19035 - A - HP - 06 - WD - 0001
SHEET:
PROJECTION FIRST ANGLE
SIZE A2
REV 0

RELEASED FOR ☐ PRELIMINARY ☐ TENDER ☐ INFORMATION ☐ APPROVAL ☑ CONSTRUCTION