This drawing is the property of L&T Construction ,B&F-EDRC and must not be passed on to any person or body not authorised by us to receive it nor be copied or otherwise made use either in full or in part by such person or body without our prior permission in writing.

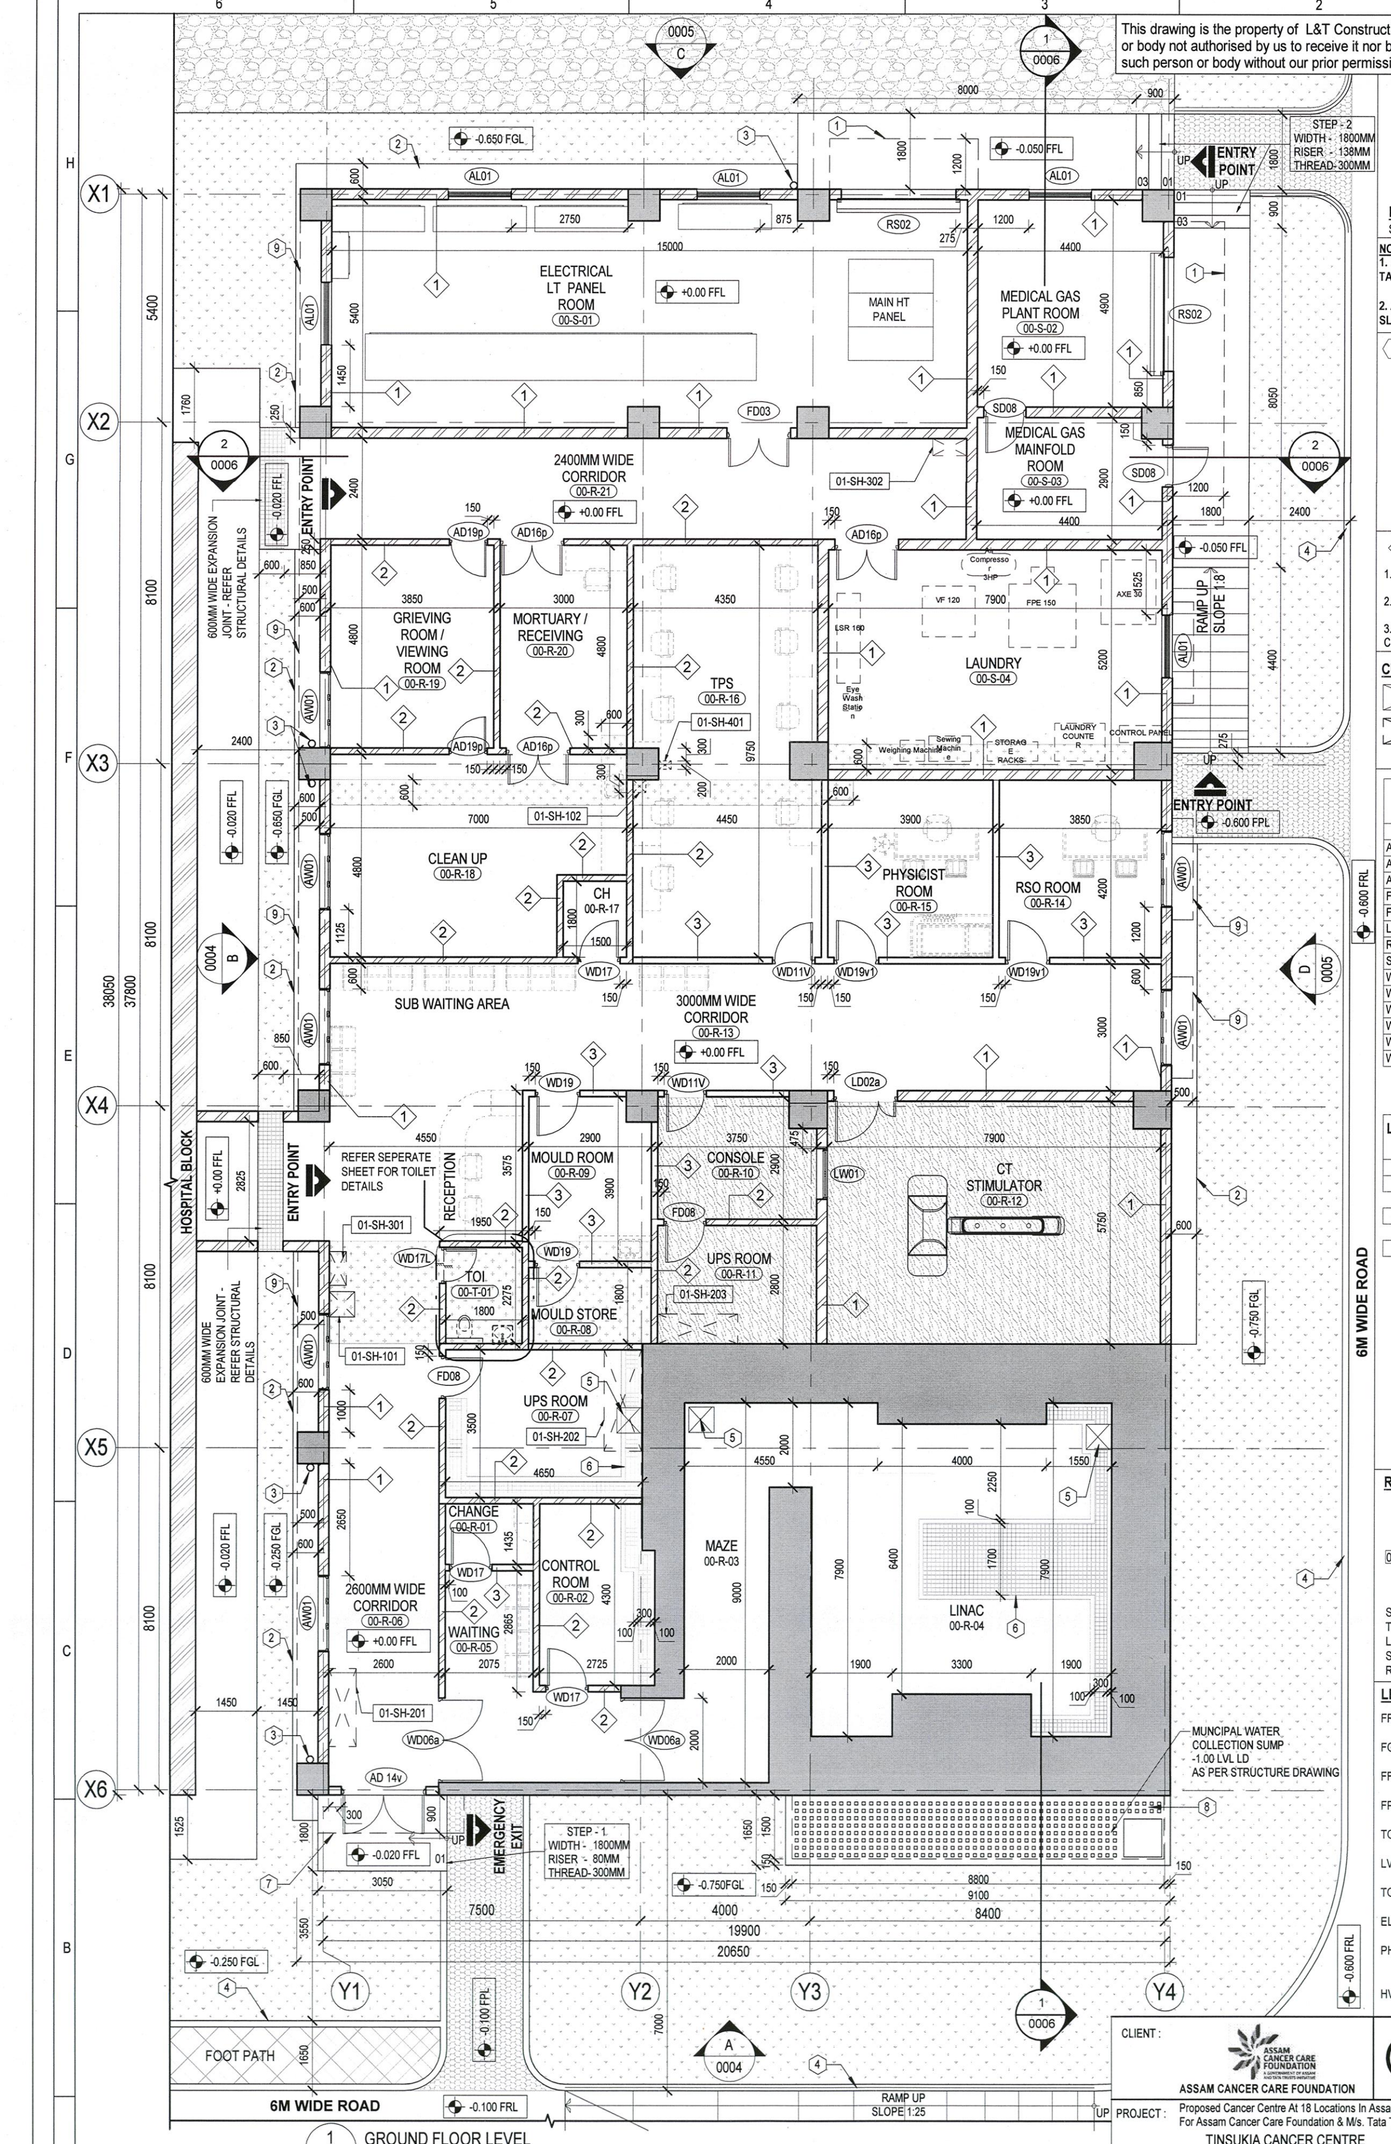

1 / 0001 GROUND FLOOR LEVEL
1 : 100

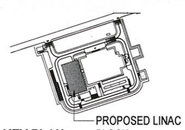

KEY PLAN
SCALE - NTS

N

NOTE:

1. ..... HVAC ZOING ALL THE WALL ON ZONING SHALL BE TAKEN TILL THE BOTTOM OF SLAB/BEAM.
2. ALL TOILET OUTER WALL SHALL BE TAKEN TILL THE BOTTOM OF SLAB/BEAM.

KEY NOTES :

1. 1200MM WIDE SUNSHADE PROJECTION ABOVE
2. 600MM WIDE PLINTH PROTECTION
3. RAINWATER DOWNTAKE PIPE
4. 150MM THK.150MM HIGH KERB WALL
5. MANHOLE REFER STRUCTURAL DRAWING
6. TRENCH DETAIL REFER STRUCTURAL DRAWING
7. 900MM WIDE SUNSHADE PROJECTION ABOVE
8. COVER FOR SUMP AS PER STRUCTURAL DETAIL
9. 500MM WIDE SUNSHADE PROJECTION

WALL LEGEND :

1. 250MM THK. BLOCK WALLS UP TO SOFFIT OF THE SLAB/BEAM.
2. 150MM THK BLOCK WORK UP TO SOFFIT OF THE SLAB/BEAM.
3. 150MM THK BLOCKWORK FROM TOC TO 100 MM HEIGHT ABOVE FALSE CEILING

CUTOUT LEGEND:

FLOOR CUTOUT
ROOF CUTOUT

SUNKEN LEGEND:

200MM SUNKEN FROM FFL
300MM SUNKEN FROM FFL

NORTH POINT:

N

LINAC - GROUND FLOOR - DOOR SCHEDULE

TAG	WIDTH	HEIGHT	COUNT
AD16p	1500	2100	3
AD19p	900	2100	2
AD 14v	2000	2100	1
FD03	1500	2100	1
FD08	1000	2100	2
LD02a	1500	2100	1
RS02	2700	3000	2
SD08	1000	2100	2
WD06a	2000	2300	2
WD11V	1000	2100	2
WD17	1000	2100	3
WD17L	850	2100	1
WD19	1050	2100	2
WD19v1	1050	2300	2

LINAC _ GROUND FLOOR - WINDOW SCHEDULE

TAG	WIDTH	HEIGHT	SILL	COUNT
AL01	1500	600	1500	5
AW01	1800	1500	900	7
LW01	1200	1500	900	1

ROOM TAG KEYNOTE:

FLOOR LEVEL — ROOM SERIAL NO. — ROOM TYPE (00-0-XXX)

S - SERVICES
T - TOILET
L - LIFT LOBBY
ST - STAIRCASE
R - ROOMS

FLOOR LEVEL — SHAFT TYPE / SERIAL NO. (00-SH-XXX) — SHAFT

SHAFT NO	SHAFT TYPE
1XX	PHE
2XX	HVAC
3XX	ELECTRICAL
4XX	ELV
5XX	FEA
6XX	MGPS

LEGEND :

FRL	FINISHED ROAD LEVEL	AHU	AIR HANDLING UNIT
FGL	FORMED GROUND LEVEL	LD	LEAD LINED DOOR
FFL	FINISHED FLOOR LEVEL	AL	ALUMINIUM LOUVER
FPL	FINISHED PAVER LEVEL	AW	ALUMINIUM WINDOW
TOC	TOP OF CONCRETE	AD	ALUMINIUM DOOR
LVL	LEVEL	WD	WOODEN DOOR
TOI.	TOILET	FD	FIRE DOOR
ELV	EXTRA LOW VOLTAGE	FEA	FIRE EQUIPEMENT AREA
PHE	PUBLIC HEALTH ENGINEERING		
HVAC	HEATING VENTILATION AIR CONDITIONING		

GENERAL NOTES :

1. ALL DIMENSIONS ARE IN MILLIMETERS AND LEVELS IN METERS
2. THIS DRAWING SHOULD BE READ IN CONJUCTION WITH THE FOLLOWING DRAWINGS : O19035-A-HP-25-WD-0002 TO 0005
3. FOR JOINERY,STAIRCASE,RAMP DETAILS,LIFTS,TOILETS,WALL SECTIONS, FLOORING PATTERN & FALSE CEILING DETAILS REFER SEPERATE DRAWINGS.
4. FOR STRUCTURAL, PUBLIC HEALTH ENGINEERING, HVAC, ELECTRICAL AND FIRE FIGHTING DETAILS REFER APPROPRIATE SEPERATE DRAWINGS.
5. ALL EXTERNAL WALLS SHOULD BE BUILT UPTO SOFFIT OF BEAM OR CEILING
6. ANY DESCRIPENCY NOTICED IN THIS DRAWING SHOULD BE BROUGHT TO EDRC'S NOTICE IMMEDIATELY
7. ALL ROOF SLAB CUTOUTS INDICATED IN THIS DRAWING ARE TENTATIVE. REFER STRUCTURAL DRAWINGS FOR EXACT LOCATION.
8. ±0.000 FFL REFERS TO +123.00 LEVEL AT SITE
9. FURNITURE SHOWN IF ANY ARE INDICATIVE ONLY AND NOT IN L&T SCOPE

REV.NO.	DESCRIPTION	DESIGNED	DRAWN	CHECKED	APPROVED
0	RELEASED AS GOOD FOR CONSTRUCTION	TJR 12.09.23	MKI 12.09.23	TI 14.09.23	JA 14.09.23

REVISIONS

CHECKED BY	SIGN	DATE	CHECKED BY	SIGN	DATE	CHECKED BY	SIGN	DATE
ARCHITECTURE		14/9/23	HVAC		14/9/23	GIS		
CIVIL & STRUCTURAL		14/9/23	FPS		14/9/23	GEOTECH		
ELECTRICAL		14/9/23	PIPING			VHT		
ELV SYSTEM		14/9/23	PHE		14/9/23			

CLIENT : ASSAM CANCER CARE FOUNDATION

L&T Construction — Buildings & Factories

PROJECT : Proposed Cancer Centre At 18 Locations In Assam For Assam Cancer Care Foundation & M/s. Tata Trusts
TINSUKIA CANCER CENTRE
(A Government of Assam and Tata Trusts Initiative).

CONSULTANT: Engineering Design and Research Center (EDRC), L&T Construction - Buildings & Factories.

CONCEPT ARCHITECT: Engineering Design and Research Center (EDRC), L&T Construction - Buildings & Factories.

SUPPLIER / CONTRACTOR : Larsen & Toubro Limited, Construction, Buildings & Factories

JOB No : O19035

TITLE: LINAC BLOCK
GROUND FLOOR PLAN

	NAME	SIGN	DATE
DSGN	TJR		12.09.23
DRWN	MKI		12.09.23
CHKD	TI		14.09.23
APPD	JA		14.09.23

SECTION / ELEVATION MARKING
DRAWING NUMBER

SCALE: As indicated

DRAWING No. O19035 - A - HP - 25 - WD - 0001
SHEET: 1 OF 1

PROJECTION: FIRST ANGLE

SIZE	REV
A2	0

RELEASED FOR: ☐ PRELIMINARY ☐ TENDER ☐ INFORMATION ☐ APPROVAL ☑ CONSTRUCTION