This drawing is the property of L&T Construction, B&F-EDRC and must not be passed on to any person or body not authorised by us to receive it nor be copied or otherwise made use either in full or in part by such person or body without our prior permission in writing.

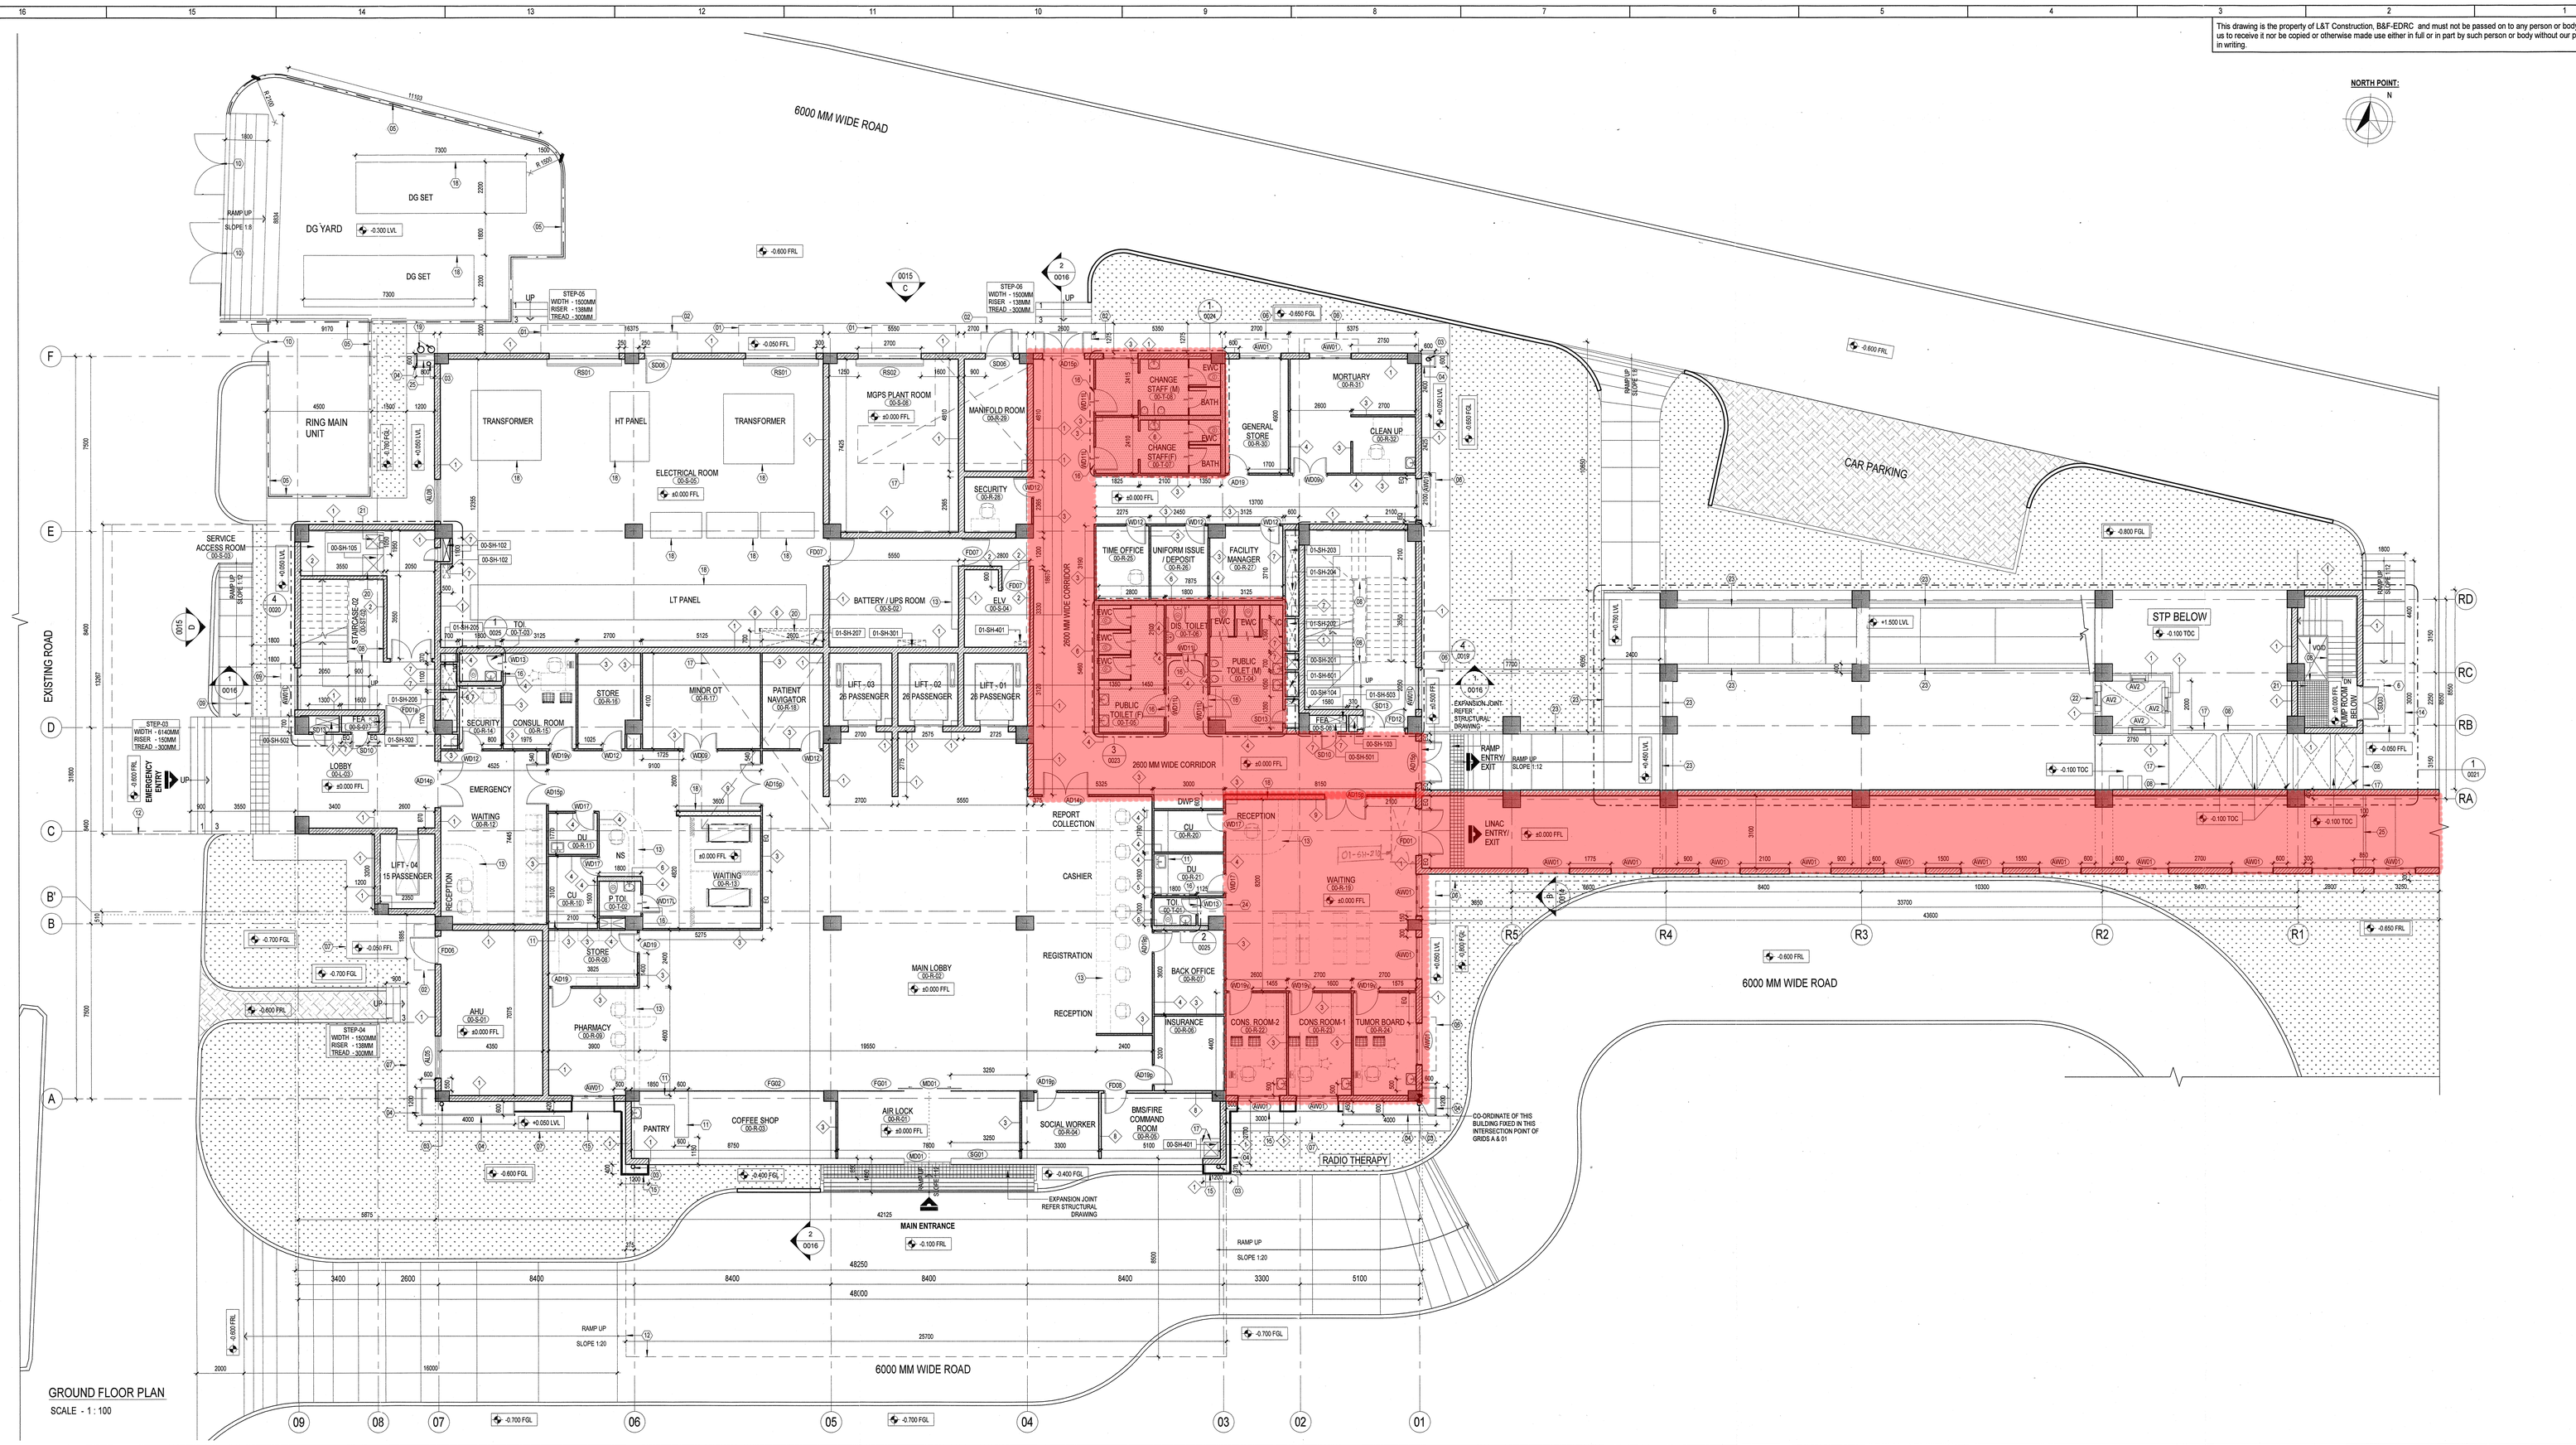

GROUND FLOOR PLAN
SCALE - 1 : 100

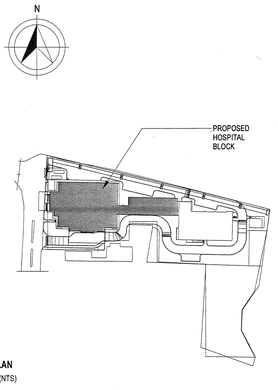

KEY PLAN
SCALE- (NTS)

GENERAL NOTES :

01. ALL DIMENSIONS ARE IN MILLIMETERS & LEVELS IN METERS.
02. +0.000FFL REFERS TO +100.600 LEVEL AT SITE.
03. THIS DRAWING SHOULD BE READ IN CONJUNCTION WITH THE ALL FLOOR PLANS, ELEVATIONS & SECTIONS O19035-A-HP-06-WD-0009 TO 0015.
04. JOINERY / STRUCTURAL GLAZING SHOWN IN PLAN ARE INDICATIVE, REFER HARDWARE SCHEDULE TEMPLATE FOR DETAILS
05. FOR JOINERY, STAIRCASE, RAMP DETAILS, LIFTS, TOILETS, WALL SECTIONS, FLOORING PATTERN DETAILS, FURNITURE LAYOUTS & FALSE CEILING DETAILS REFER SEPARATE DRAWINGS.
06. FOR STRUCTURAL, PUBLIC HEALTH ENGINEERING, HVAC, ELECTRICAL, AND FIRE FIGHTING DETAILS REFER APPROPRIATE SEPARATE DRAWINGS.
07. AHU PEDESTAL DETAIL REFER MEP DRAWING.
08. ALL EXTERNAL WALLS SHOULD BE BUILT UPTO SOFFIT OF BEAM OR CEILING.
09. LIFT WALL OPENING SIZES AND POSITIONING AS PER LIFT MANUFACTURER'S SPECIFICATION AND TO BE FOLLOWED AS PER THE APPROVED VENDOR DWG.
10. FOR TOILET DETAILS REFER STANDARD DRAWING.
11. ALL ROOF SLAB CUTOUTS INDICATED IN THIS DRAWING ARE TENTATIVE. REFER MEP & STRUCTURAL DRAWINGS FOR EXACT LOCATION.
12. ALL DIMENSIONS SHALL BE VERIFIED ON SITE PRIOR TO START OF WORK AND ANY DISCREPANCY SHALL BE BROUGHT TO THE NOTICE OF THE ARCHITECT AT EDRC.
13. ANY DISCREPANCY NOTICED SHALL BE BROUGHT TO THE ATTENTION OF THE CONSULTANTS WITHIN 7 WORKING DAYS OF RECEIVING THE DRAWING, PRIOR TO PROCUREMENT / EXECUTION OF WORK.
14. THE FURNITURE SHOWN IN THE DRAWING ARE INDICATIVE AND IS NOT IN L & T SCOPE OF WORK.

KEY NOTES :

1. 1200MM WIDE SUNSHADE ABOVE.
2. 900MM WIDE SUNSHADE ABOVE.
3. RAIN WATER DOWN TAKE PIPE.
4. ACP CLADDING.
5. CHAIN LINK FENCING.
6. 600MM WIDE SUNSHADE ABOVE.
7. SLAB PROJECTION REFER STRUCTURAL DRAWING.
8. M.S HANDRAIL TO DETAIL.
9. S.S HANDRAIL TO DETAIL.
10. CHAIN LINK FENCE GATE.
11. COUNTER TO DETAIL.
12. CANOPY ABOVE.
13. RECEPTION / NURSING TABLE.
14. REFER SEPARATE DRAWING FOR RAMP AND CONNECTING CORRIDOR DETAIL.
15. GRNITE CLADDING IN ELEVATION.
16. "-" 10MM DROP FROM FINISH FLOOR LEVEL.
17. 150 MM THICK 150 MM HIGH KERB WALL.
18. DB LOCATION IN PLAN.
19. EXHAUST VENT PIPE.
20. COLLECTION PIT BELOW.
21. MAN HOLE REFER STRUCTURAL DRAWING.
22. 75 MM WIDE SLAB PROJECTION AT 1200MM HIGH FROM FFL ALL AROUND
23. RC PARAPET WALL FOR RAMP REFER STRUCTURAL DRAWING
24. 800 X 2100 MM WALL OPEING.
25. 100 MM WIDE EXPANSION JOINT.

LEGEND :

FRL	FINISHED ROAD LEVEL	AHU	AIR HANDLING UNIT
FGL	FORMED GROUND LEVEL	LD	LEAD LINED DOOR
FFL	FINISHED FLOOR LEVEL	AL	ALUMINUM LOUVER
FEA	FIRE EQUIPMENT AREA	AW	ALUMINUM WINDOW
TOC	TOP OF CONCRETE	AD	ALUMINUM DOOR
LVL	LEVEL	WD	WOODEN DOOR
TOI	TOILET	FD	FIRE DOOR
ELV	EXTRA LOW VOLTAGE	ACT	ACTIVE
PHE	PUBLIC HEALTH ENGINEERING		
HVAC	HEATING VENTILATION AIR CONDITIONING		

FLOOR LEVEL — 00-SH-XXX — SHAFT TYPE / SERIAL NO. SHAFT

SHAFT NO	SHAFT TYPE
1XX	PHE
2XX	HVAC
3XX	ELECTRICAL
4XX	ELV
5XX	FEA
6XX	MGPS

CUTOUT LEGEND:

FLOOR CUTOUT
ROOF CUTOUT

FLOOR LEVEL — 00-0-XXX — ROOM SERIAL NO. ROOM TYPE

ROOM TAG KEYNOTE:

S - SERVICES
T - TOILET
L - LIFT LOBBY
ST - STAIRCASE
R - ROOMS

SUNKEN MARKING LEGEND:

ROOF SLAB TO BE SUNKEN

SUNKEN LEGEND:

FLOOR SLAB TO BE SUNKEN BY GENERAL SUNKEN

SHAFT SCHEDULE - GROUND FLOOR

TAG	DESCRIPTION	LENGTH	WIDTH
00-SH-102	FPS SHAFT	300	1000
00-SH-103	FPS SHAFT	350	450
00-SH-104	FPS SHAFT	600	300
00-SH-105	FPS SHAFT	2500	1850
00-SH-201	HVAC SHAFT	600	650
00-SH-401	ELV SHAFT	600	600
00-SH-501	FPS SHAFT	925	350
00-SH-502	FPS SHAFT	300	1000

WALL LEGEND :

1. 250MM THK. BLOCK WALLS UP TO SOFFIT OF THE SLAB/BEAM.
2. 150MM THK. BLOCK WALLS UP TO SOFFIT OF THE SLAB/BEAM.
3. DRY TO DRY WALL PARTITION From TOC to 100mm High TOP OF THE FALSE CEILING. *
4. DRY TO WET WALL PARTITION From TOC to 100mm High TOP OF THE FALSE CEILING. *
5. WET TO WET WALL PARTITION From TOC to 100mm High TOP OF THE FALSE CEILING.*
6. DRY TO WET WALL PARTITION From TOC to 200mm High TOP OF THE FALSE CEILING. *
7. DRY TO DRY WALL PARTITION (SHAFT) UP TO SOFFIT OF THE SLAB/BEAM. *
8. DRY TO DRY WALL PARTITION (FIRE RATED) UP TO SOFFIT OF THE SLAB/BEAM.*
9. DRY TO DRY WALL PARTITION (FIRE RATED) UP TO SOFFIT OF THE SLAB/BEAM. *
11. 230MMTHK BRICK WALL WALLS UP TO SOFFIT OF THE SLAB/BEAM.
12. WET TO WET WALL PARTITION From TOC to 100mm High TOP OF THE FALSE CEILING.*

NOTE :

*** ALL PARTITION SIZES SHALL BE AS PER FINALIZED VENDER DETAILS.**

DOOR SCHEDULE - GROUND FLOOR

TAG	WIDTH	HEIGHT	COUNT
	750	1900	10
AD15p	2000	2100	2
AD15p	1800	2100	5
AD19	900	2100	3
AD19p	900	2100	3
FD01	2000	2100	1
FD07a	2150	2100	1
FD06	1200	2400	1
FD07	1200	2100	3
FD08	1000	2100	1
FD12	1800	2100	2
MD01		2400	2
RS01	3000	3000	2
RS02	2700	3000	1
SD03	1500	2100	1
SD06	1200	2400	2
SD10	750	2000	2
SD13	600	1800	4
WD09	1500	2100	1
WD09r	1500	2100	1
WD11L	1050	2100	5
WD12	900	2100	7
WD13	750	2100	2
WD17	850	2100	4
WD17L	850	2100	1
WD19r	1050	2100	4

WINDOW / LOUVER SCHEDULE - GROUND FLOOR

TAG	WIDTH	HEIGHT	COUNT
22			105
AL05	1800	300	2
AL06	1800	750	2
AV01	600	600	1
AV2	600	900	4
AV04	1800	400	1
AV05	600	300	2
AV06	900	300	2
AW01	1800	1500	20
AW01L	1800	1500	2
AW02	1500	1500	1

STRUCTURAL GLAZING - GROUND FLOOR

TAG	WIDTH	HEIGHT	COUNT
SG01	23700	4200	1
FG01	7800	4150	1
FG02	7875	4150	1

CLIENT SIGNATURE :

REV.NO.	DESCRIPTION	DESIGNED	DRAWN	CHECKED	APPROVED
0	RELEASED AS GOOD FOR CONSTRUCTION	ARUN 11.12.2019	SSV 12.12.2019	TI 13.12.2019	JA 16.12.2019

REVISIONS

CHECKED BY	SIGN	DATE	CHECKED BY	SIGN	DATE	CHECKED BY	SIGN	DATE
ARCHITECTURE		11 \12 \19	HVAC		11\12\19	GIS	–	–
CIVIL & STRUCTURE		11\12\19	FPS		11\12\19	GEOTECH	–	–
ELECTRICAL		11\12\19	PIPING			VHT	–	–
ELV SYSTEM		11\12\19	PHE		11\12\19	–	–	–

CLIENT : ASSAM CANCER CARE FOUNDATION

L&T Construction — Buildings & Factories

PROJECT : Proposed Cancer Centre At 18 Locations In Assam For Assam Cancer Care Foundation & M/s. Tata Trusts
JORHAT CANCER CENTRE (A Government of Assam and Tata Trusts Initiative)

PROJECT CONSULTANT: Engineering Design and Research Center (EDRC), L&T Construction - Buildings & Factories.
CONCEPT ARCHITECT: Engineering Design and Research Center (EDRC), L&T Construction - Buildings & Factories.

SUPPLIER / CONTRACTOR : Larsen & Toubro Limited, Construction, Buildings & Factories

JOB No : O19035

	NAME	SIGN	DATE
DSGN	ARUN		11.12.2019
DRWN	SSV		12.12.2019
CHKD	TI		13.12.2019
APPD	JA		16.12.2019

TITLE: HOSPITAL BLOCK
GROUND FLOOR PLAN

SECTION/ ELEVATION MARKING — DRAWING NUMBER

SCALE: As indicated

DRAWING No. O19035 - A - HP - 12 - WD - 0009

PROJECTION: THIRD ANGLE

SHEET:

SIZE: A0 | REV: 0

RELEASED FOR: ☐ PRELIMINARY ☐ TENDER ☐ INFORMATION ☐ APPROVAL ☑ CONSTRUCTION